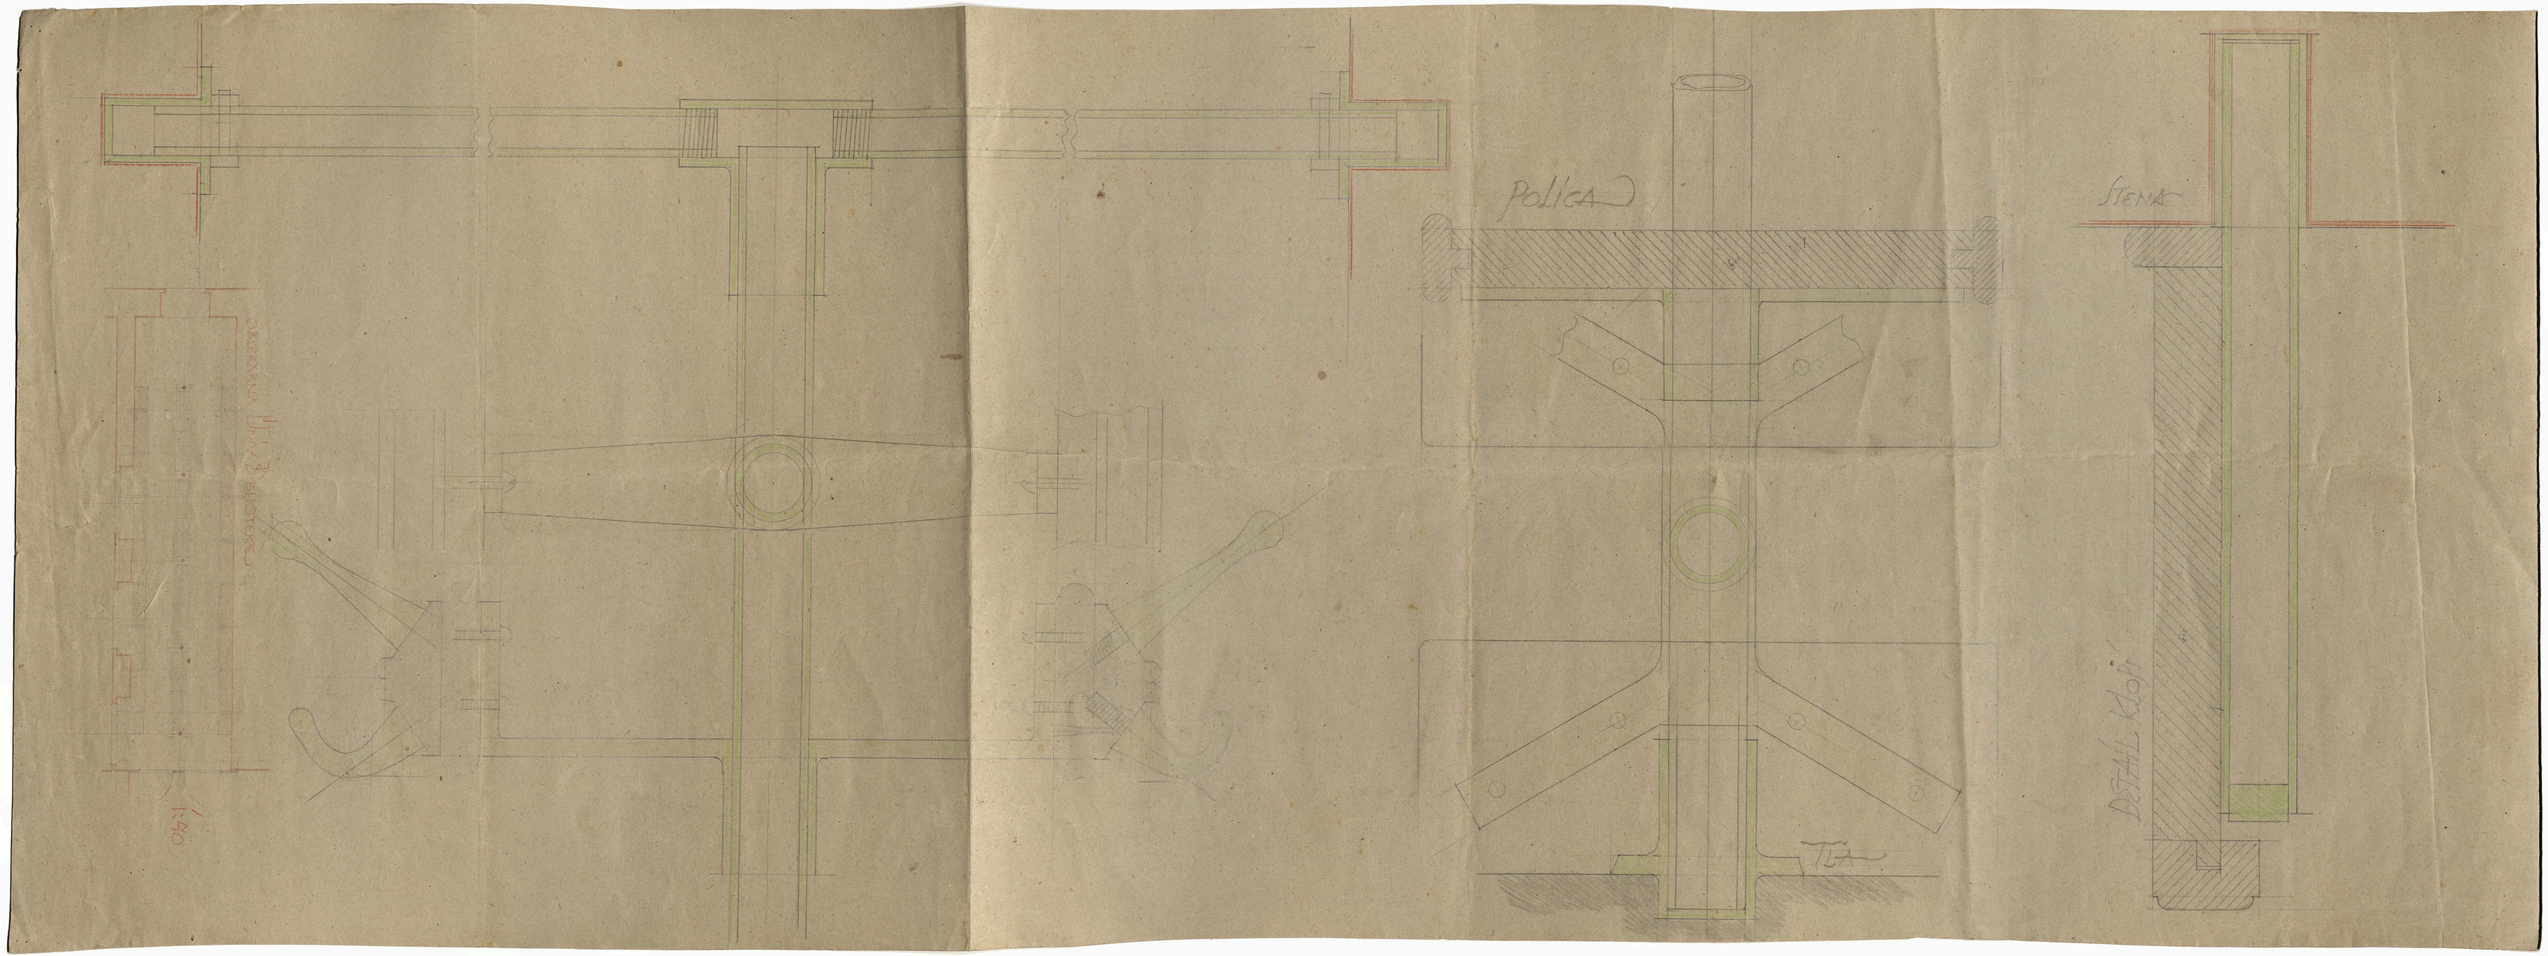
Polica
Stena
Detail kloft
Tla
Cabrako 1:7½ metres
1:40